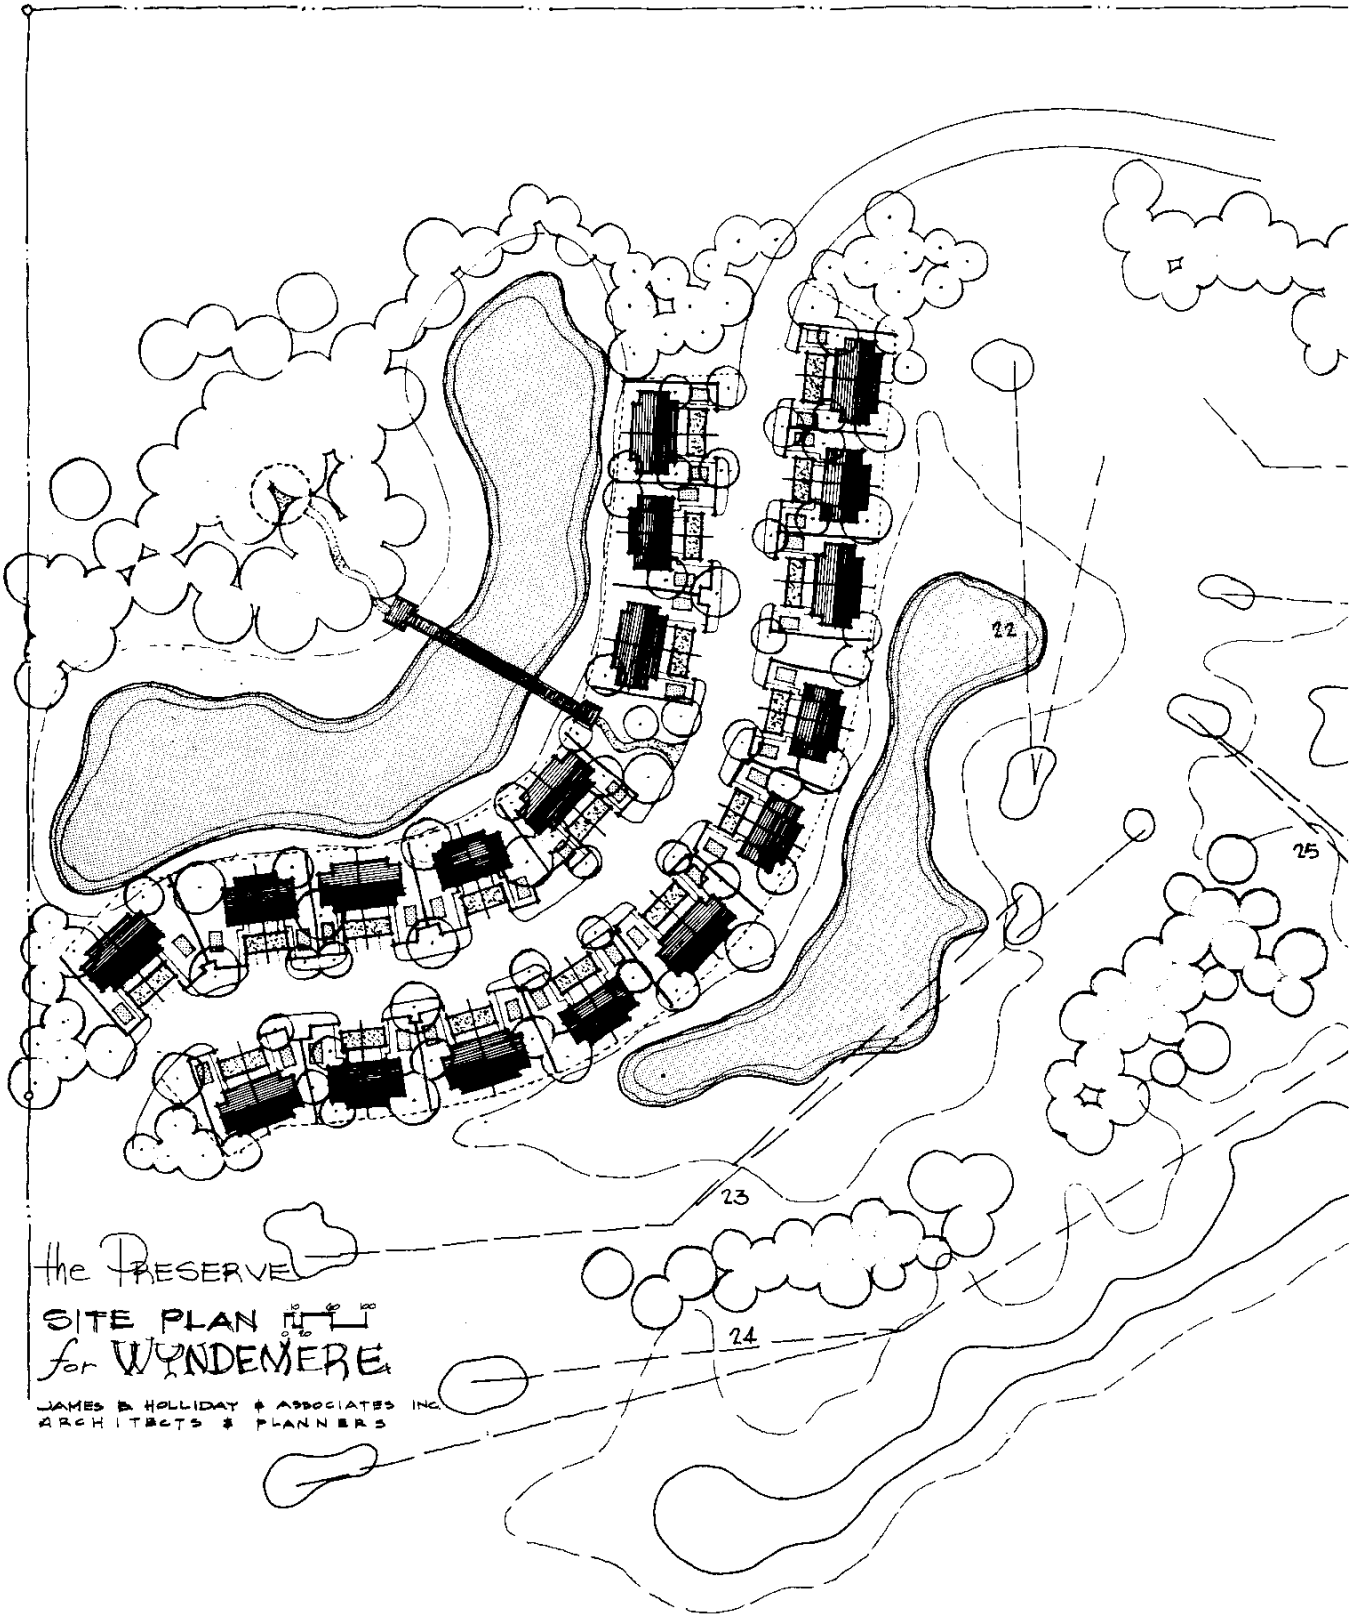

the PRESERVE

SITE PLAN for WYNDEMERE

JAMES B. HOLLIDAY & ASSOCIATES INC.
ARCHITECTS & PLANNERS

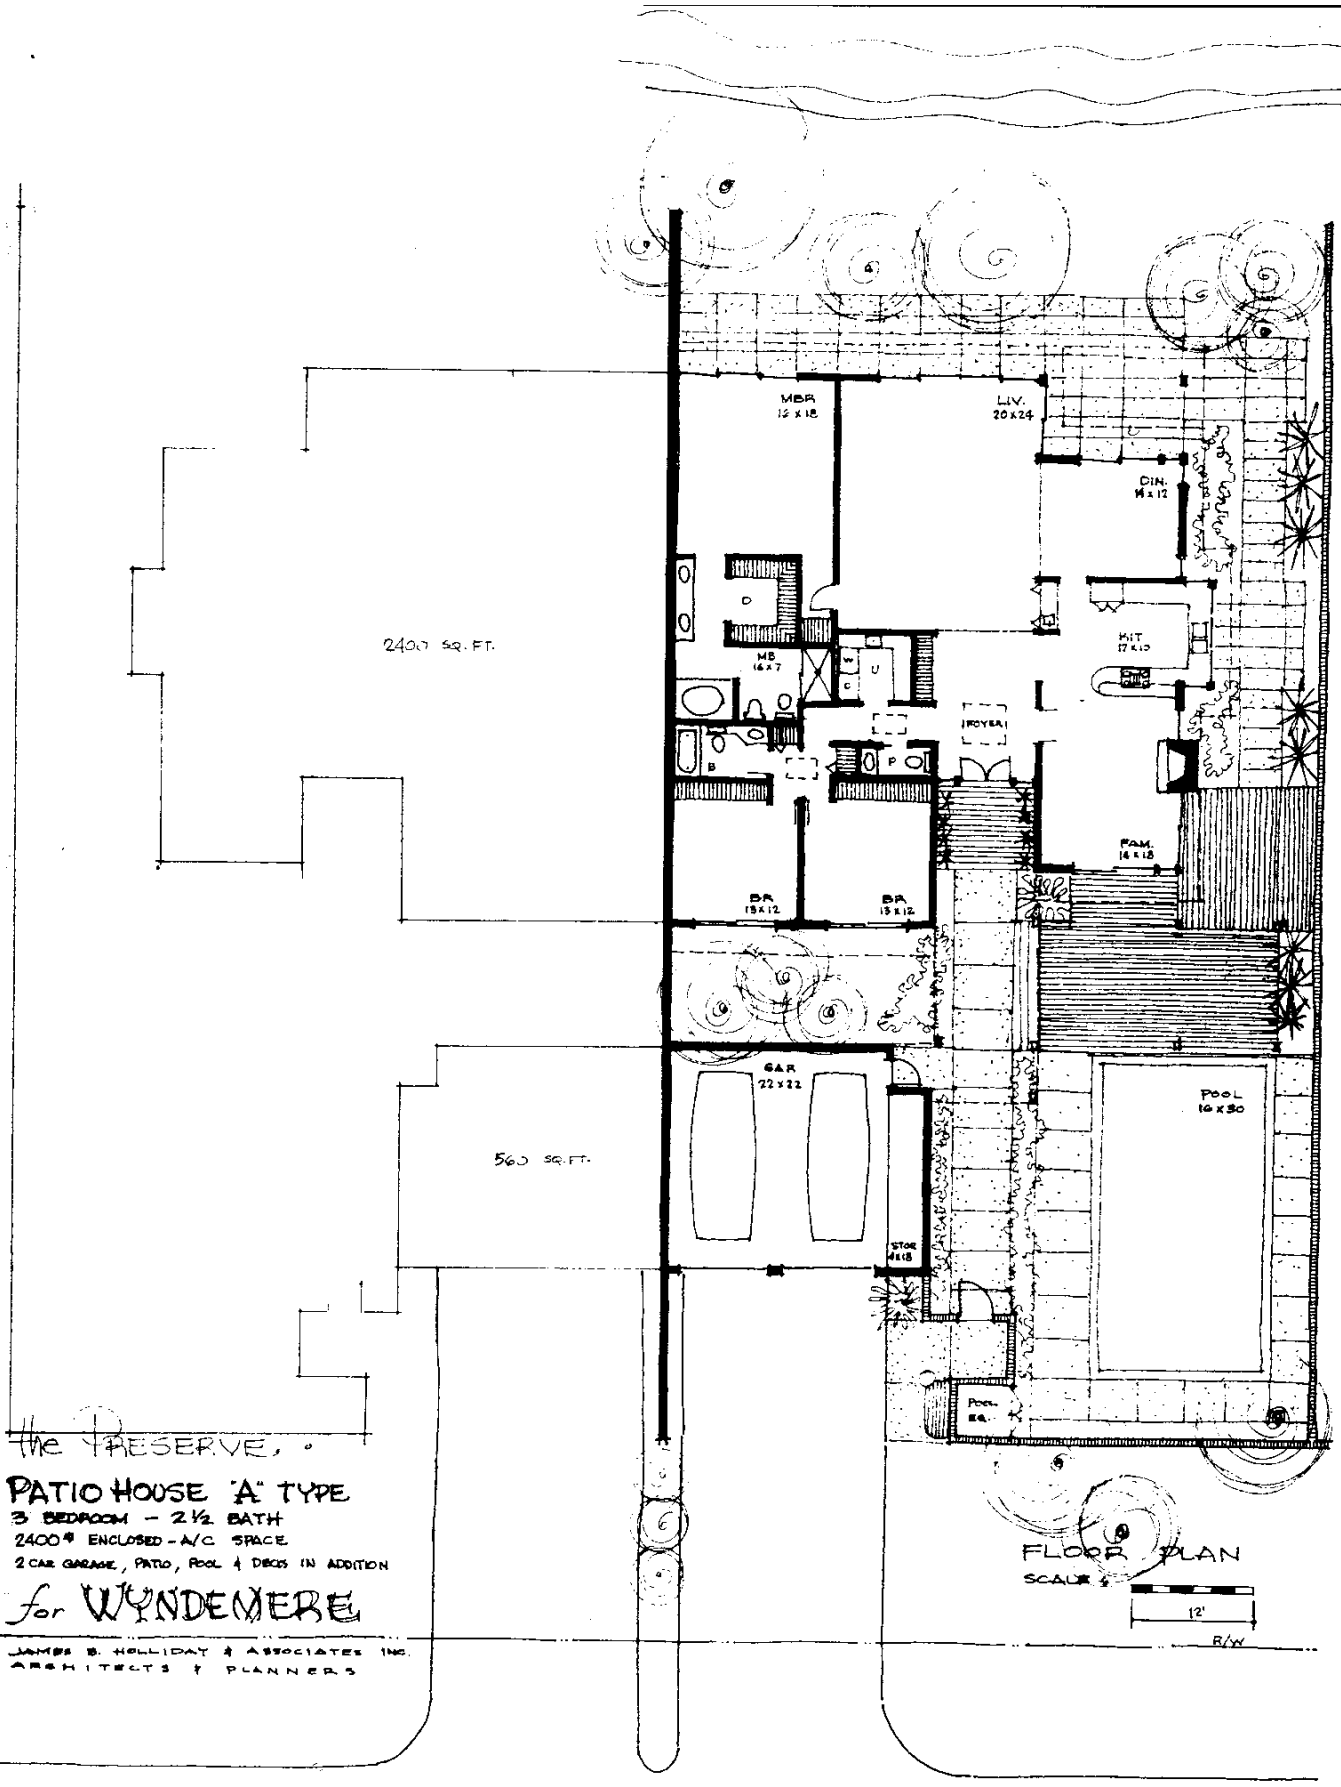

The PRESERVE,

PATIO HOUSE "A" TYPE

3 BEDROOM – 2½ BATH

2400# ENCLOSED – A/C SPACE

2 CAR GARAGE, PATIO, POOL & DECKS IN ADDITION

for WYNDEMERE

FLOOR PLAN

SCALE: 1/8" = 1'-0"

JAMES B. HOLLIDAY & ASSOCIATES INC.
ARCHITECTS & PLANNERS

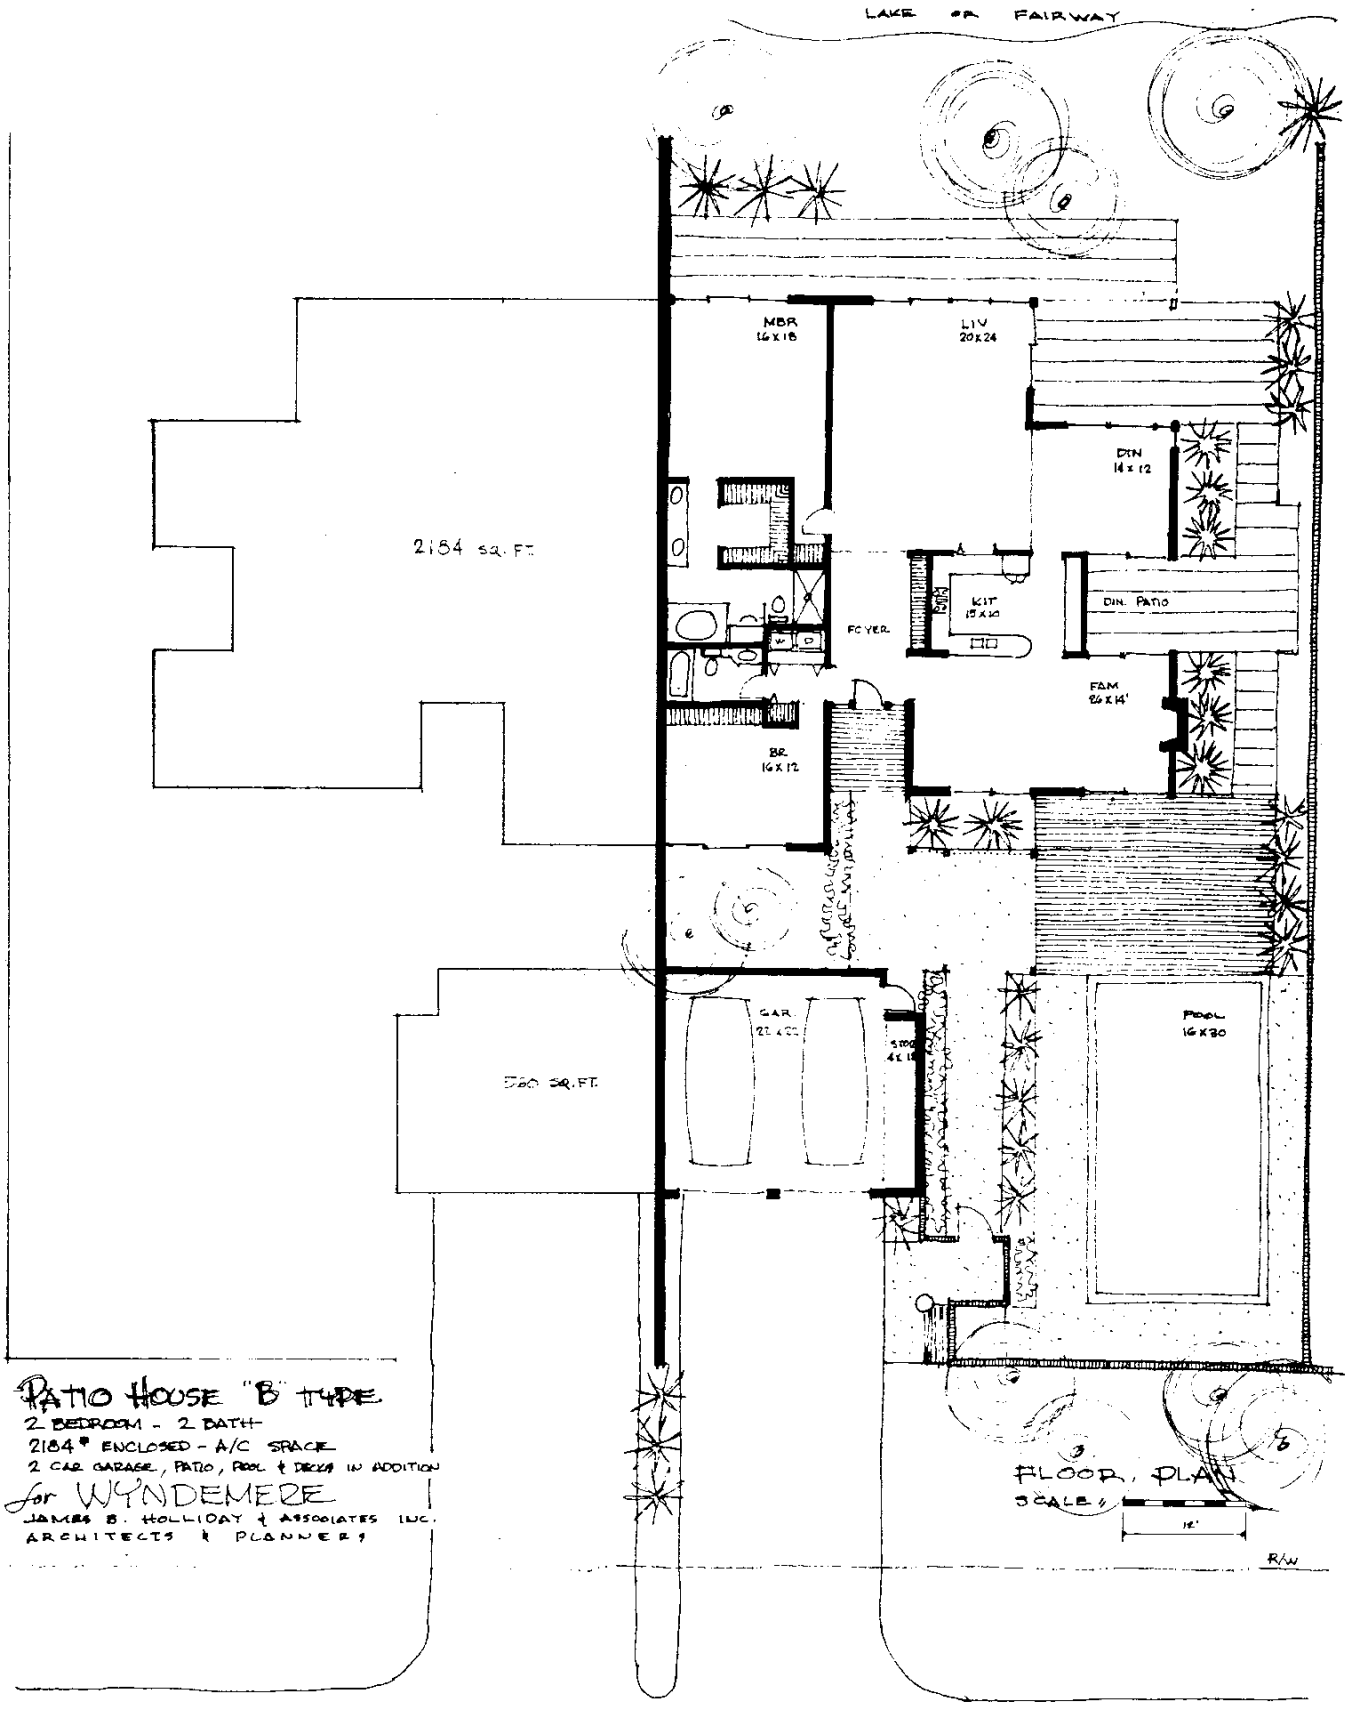

PATIO HOUSE "B" TYPE

2 BEDROOM - 2 BATH
2184# ENCLOSED - A/C SPACE
2 CAR GARAGE, PATIO, POOL & DECKS IN ADDITION

for WYNDEMERE

JAMES B. HOLLIDAY & ASSOCIATES INC.
ARCHITECTS & PLANNERS

FLOOR PLAN

SCALE 1/8" = 1'-0"

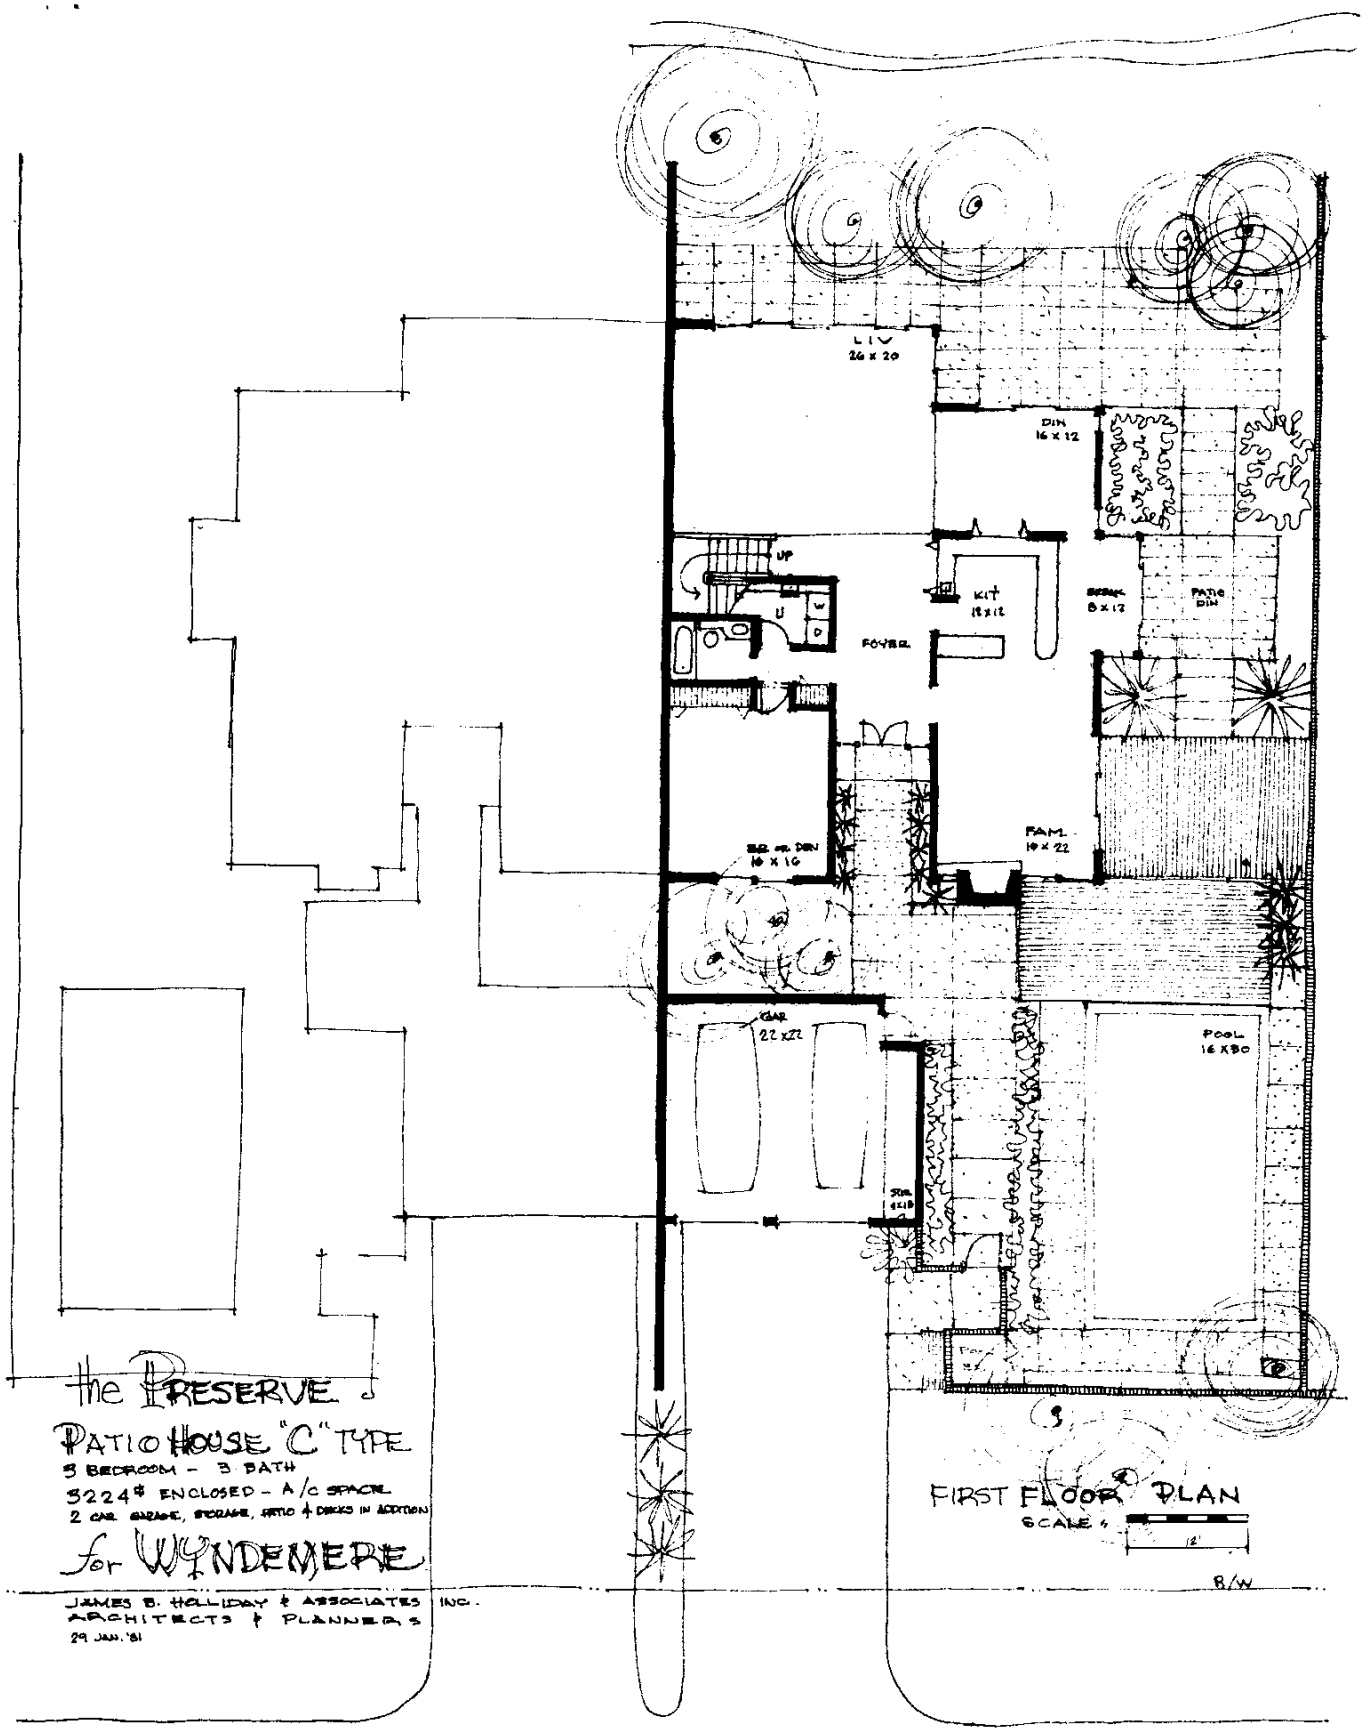

the PRESERVE

PATIO HOUSE "C" TYPE

3 BEDROOM – 3 BATH

3224# ENCLOSED – A/C SPACE

2 CAR GARAGE, STORAGE, PATIO & DECKS IN ADDITION

for WYNDEMERE

JAMES B. HOLLIDAY & ASSOCIATES INC.
ARCHITECTS & PLANNERS
29 JAN. '81

B/W

℄ ROAD

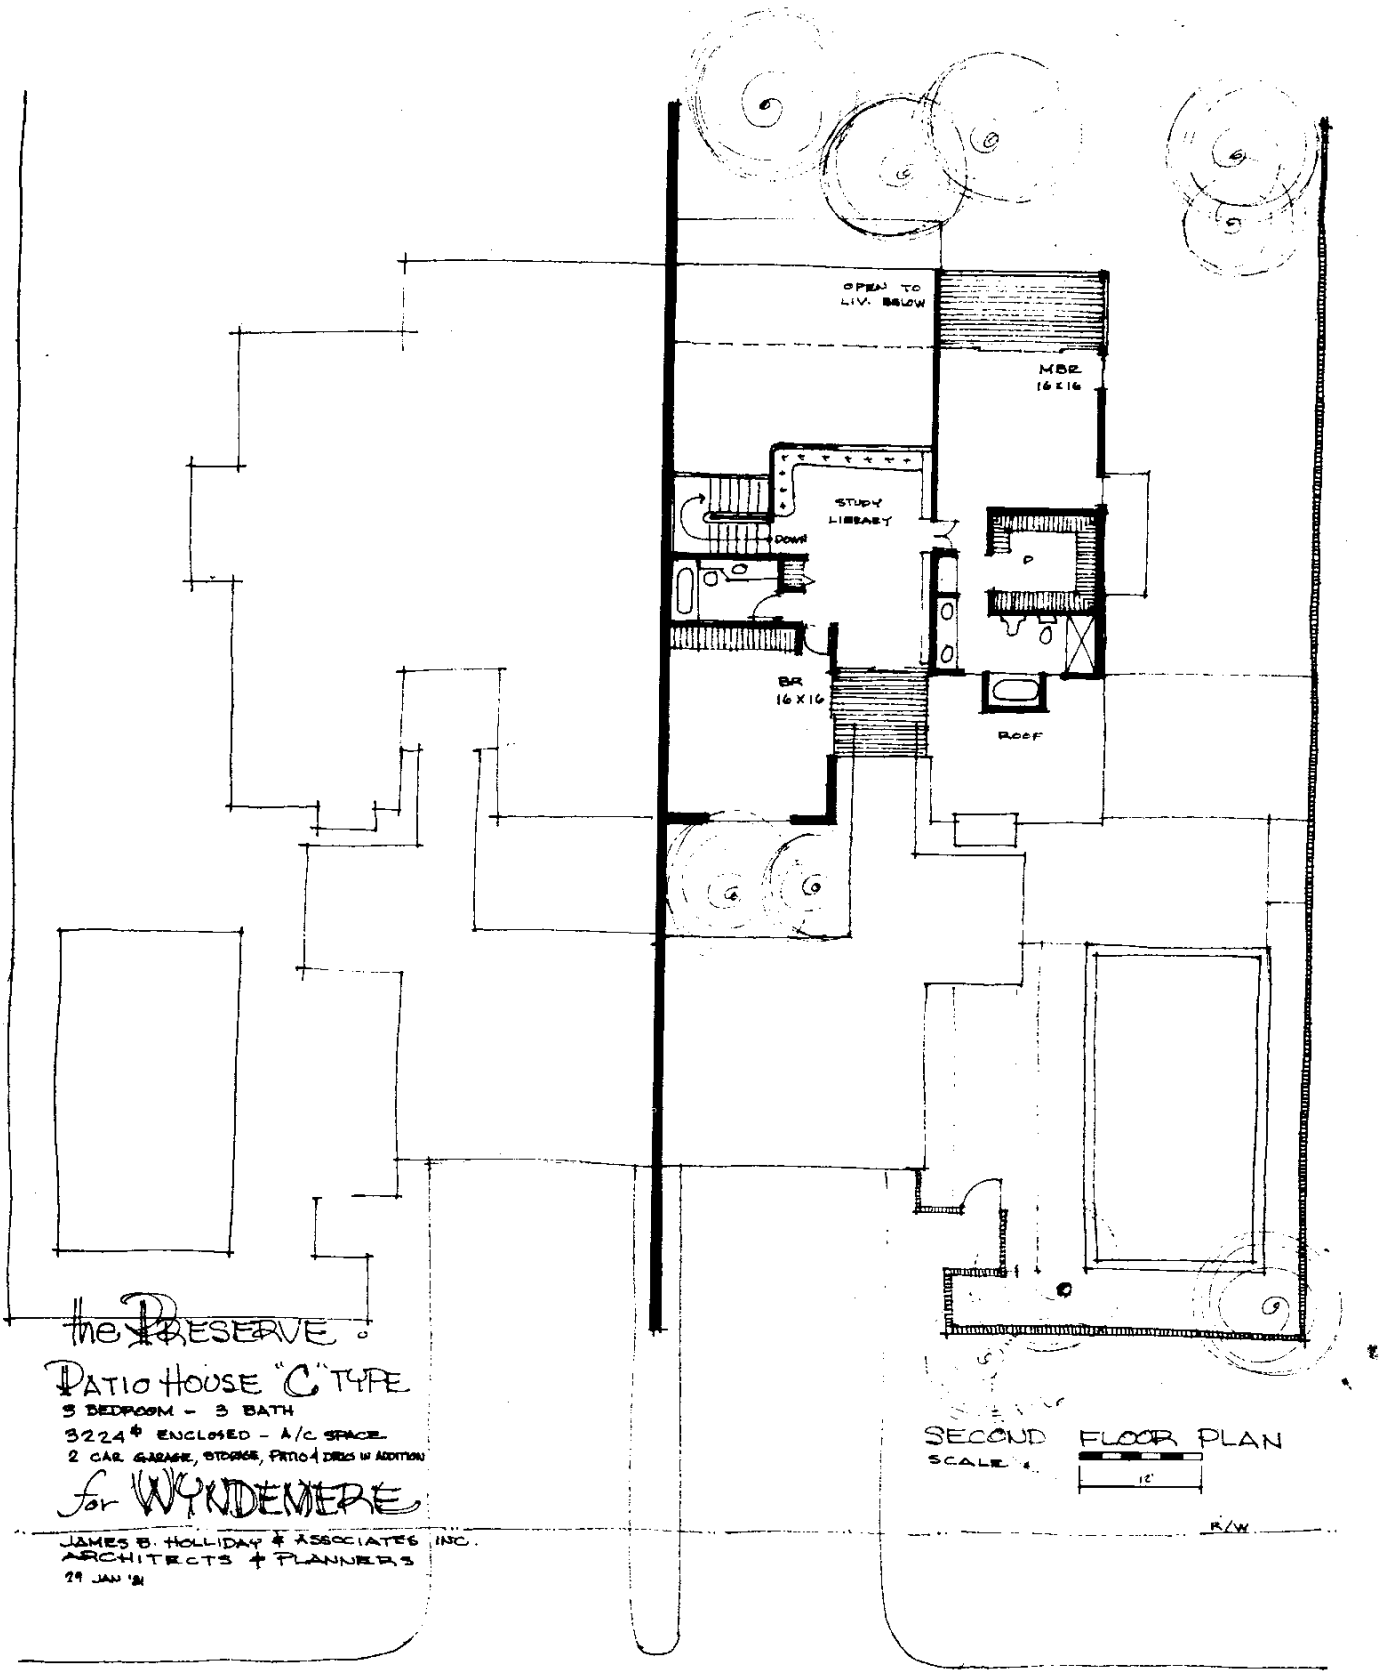

the PRESERVE

PATIO HOUSE "C" TYPE

3 BEDROOM - 3 BATH

3224# ENCLOSED - A/C SPACE

2 CAR GARAGE, STORAGE, PATIO & DECKS IN ADDITION

for WYNDEMERE

JAMES B. HOLLIDAY & ASSOCIATES INC.
ARCHITECTS & PLANNERS
29 JAN '81

SECOND FLOOR PLAN

SCALE 1" = 12'