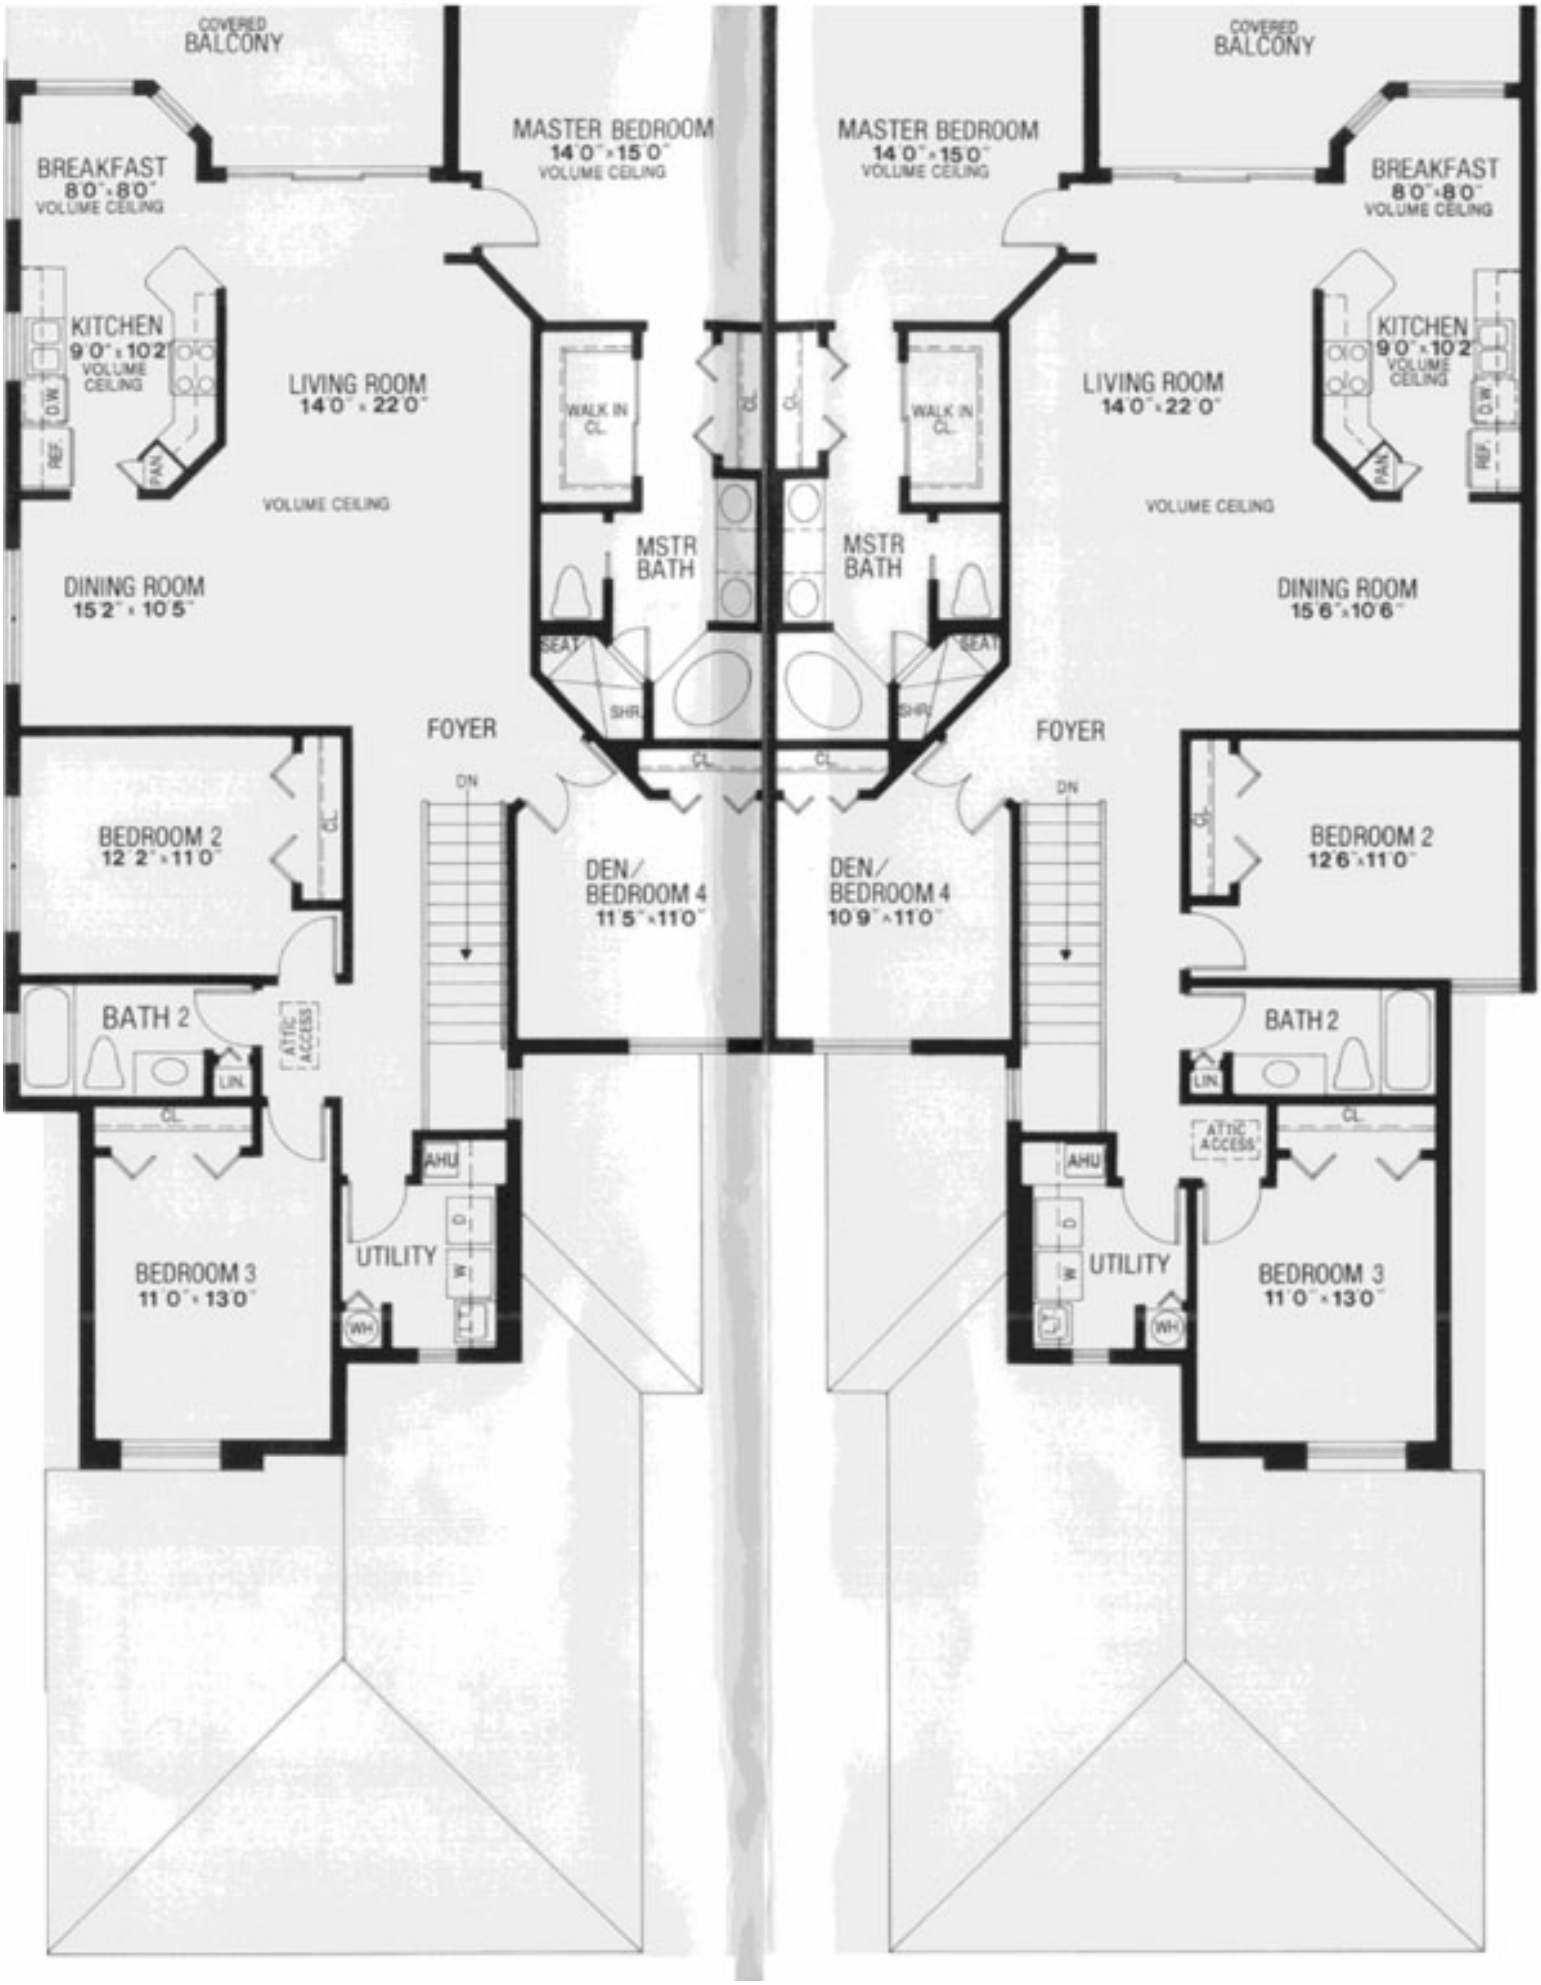
COVERED BALCONY
BREAKFAST 8'0" x 8'0" VOLUME CEILING
MASTER BEDROOM 14'0" x 15'0" VOLUME CEILING
KITCHEN 9'0" x 10'2" VOLUME CEILING
D.W.
REF
PAN
LIVING ROOM 14'0" x 22'0"
VOLUME CEILING
WALK IN CL.
CL.
MSTR BATH
SEAT
SHR.
DINING ROOM 15'2" x 10'5"
FOYER
DN
BEDROOM 2 12'2" x 11'0"
DEN/ BEDROOM 4 11'5" x 11'0"
BATH 2
LIN.
ATTIC ACCESS
BEDROOM 3 11'0" x 13'0"
AHU
UTILITY
D.
W.
WH
COVERED BALCONY
BREAKFAST 8'0" x 8'0" VOLUME CEILING
MASTER BEDROOM 14'0" x 15'0" VOLUME CEILING
KITCHEN 9'0" x 10'2" VOLUME CEILING
D.W.
REF
PAN
LIVING ROOM 14'0" x 22'0"
VOLUME CEILING
WALK IN CL.
CL.
MSTR BATH
SEAT
SHR.
DINING ROOM 15'6" x 10'6"
FOYER
DN
BEDROOM 2 12'6" x 11'0"
DEN/ BEDROOM 4 10'9" x 11'0"
BATH 2
LIN.
ATTIC ACCESS
BEDROOM 3 11'0" x 13'0"
AHU
UTILITY
D.
W.
WH